AR 1912-13

PLATE No 34

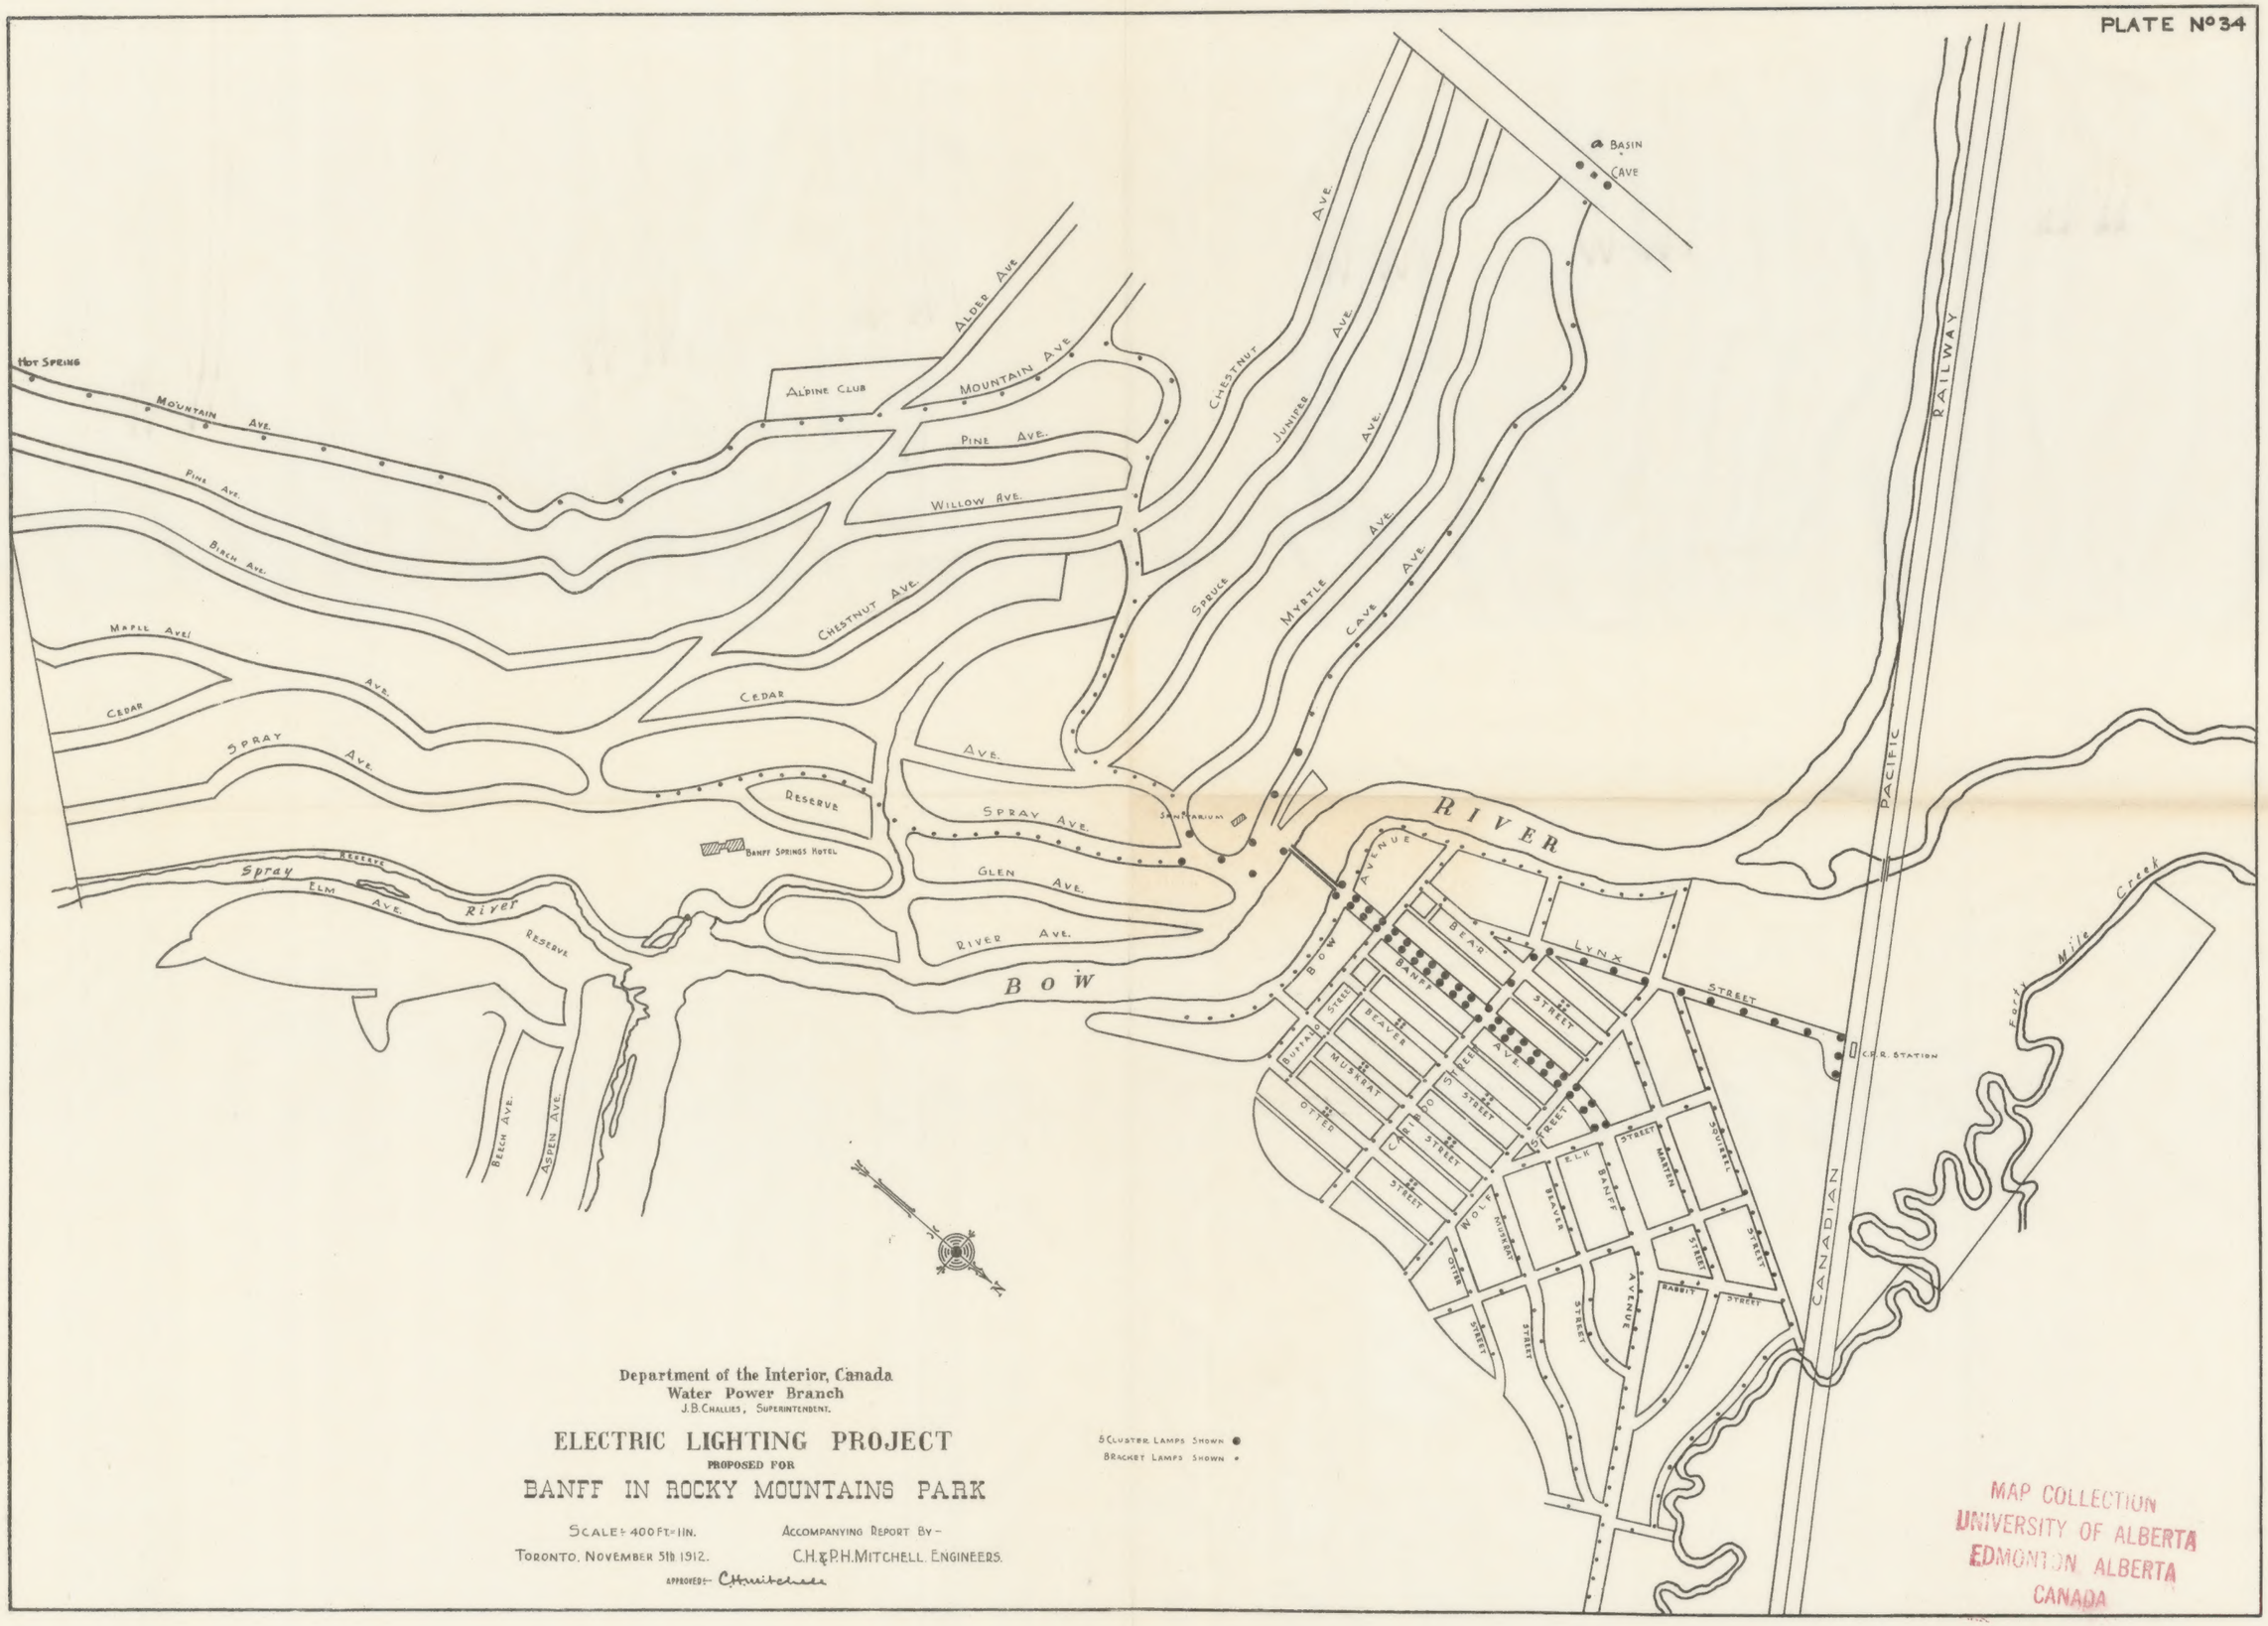

Department of the Interior, Canada
Water Power Branch
J.B. Challies, Superintendent.

ELECTRIC LIGHTING PROJECT
PROPOSED FOR
BANFF IN ROCKY MOUNTAINS PARK

Scale 1 400 Ft = 1 In.
Toronto, November 5th 1912.

Accompanying Report By –
C.H. & P.H. Mitchell, Engineers.

Approved:– C.H. Mitchell

5 Cluster Lamps Shown ●
Bracket Lamps Shown •

MAP COLLECTION
UNIVERSITY OF ALBERTA
EDMONTON ALBERTA
CANADA

Prairie Provinces N-3 (Plate-34)